NOTE:
ALL FIRE HYDRANT LOCATIONS/SPACING
PER IFC TABLE C102.1

LEGEND

HYDRANT

250' HYDRANT RADIUS

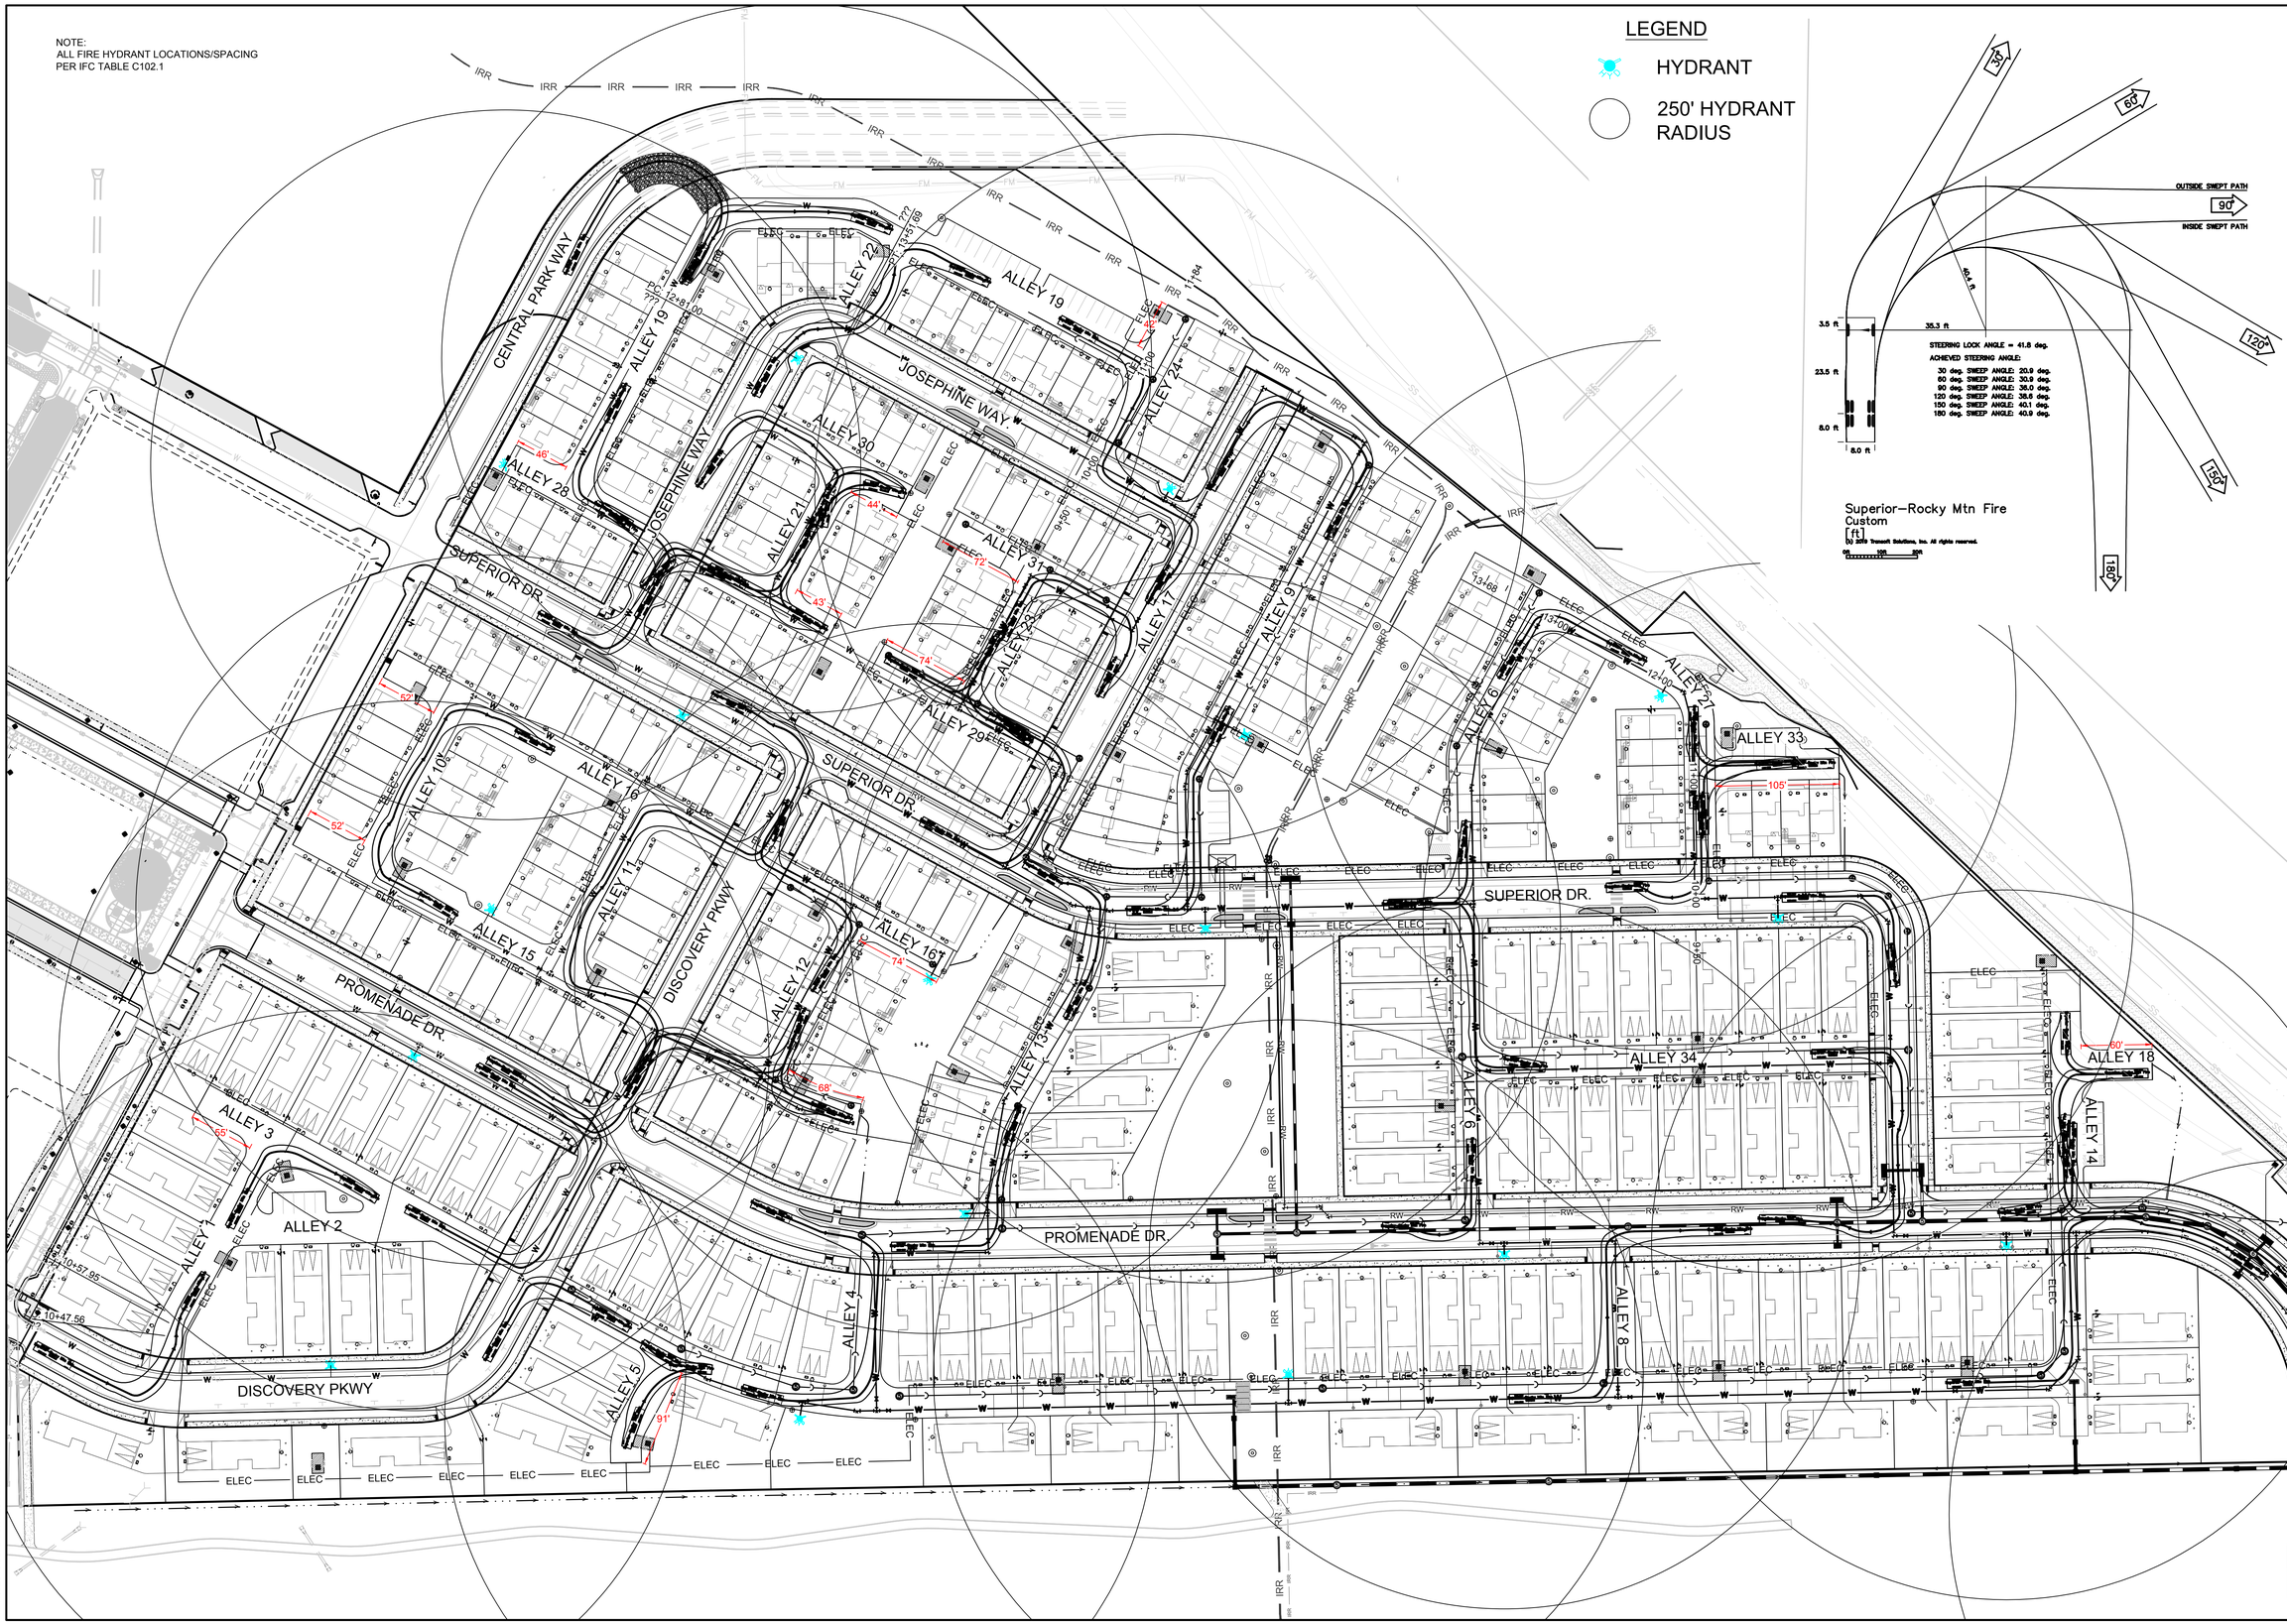





| No. | Revisions | Date | Init. | Appr. | Date |
|---|---|---|---|---|---|
| | | | | | |


CVL CONSULTANTS
10333 E. Dry Creek Rd
Suite 240
Englewood, CO 80112
Tel: 720-482-9526
CVLINC.NET

TOLL SOUTHWEST LLC C/O
TOLL BROTHERS, INC.
10 INVERNESS DRIVE, SUITE 125
ENGLEWOOD, COLORADO 80112
TEL: (303) 708-0730


**SUPERIOR TOWN CENTER**

FIRE TRUCK ANALYSIS

| | | | |
|---|---|---|---|
| SHEET NUMBER | 1 | SCALE: | AS SHOWN |
| DRAWN BY: | CAA | FILE NO: | 8130323801 |
| CHECKED BY: | TJO | | |
| DATE: | MAY 2019 | | |

N:\PROJECTS\SUPERIOR RESIDENTIAL\CAD\ENGINEERING\EXHIBITS\FIRETRUCK ANALYSIS 8-9-19.DWG, ANDREWP, 8/9/2019 1:23 PM